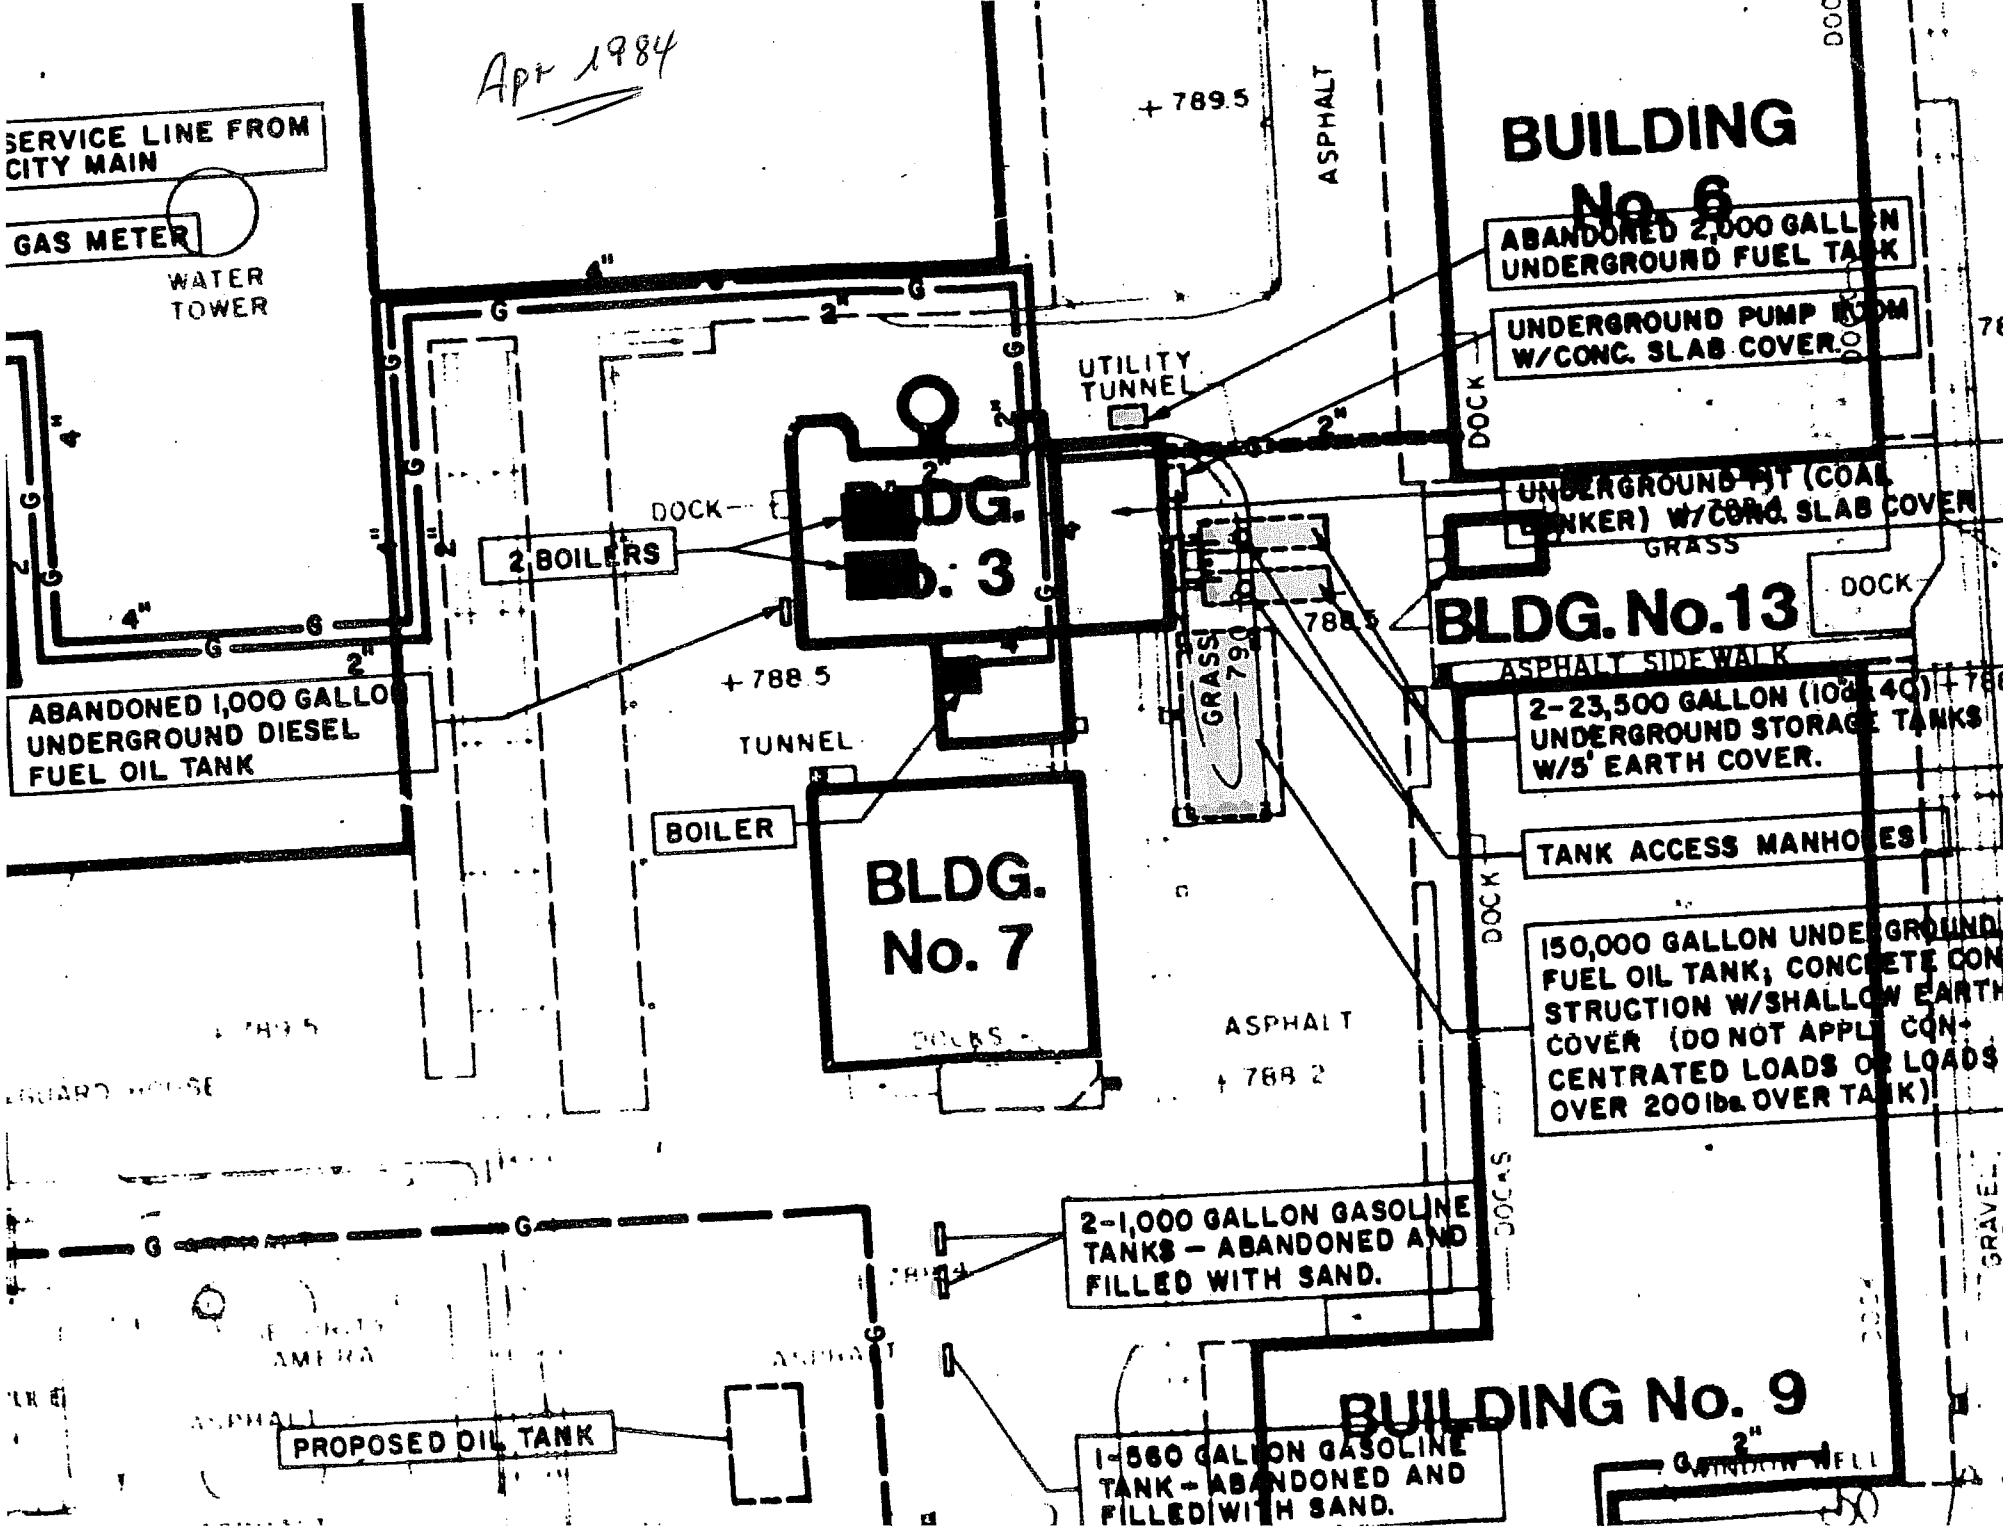
Apr 1984
SERVICE LINE FROM CITY MAIN
GAS METER
WATER TOWER
+ 789.5
ASPHALT
BUILDING No. 6
ABANDONED 2,000 GALLON UNDERGROUND FUEL TANK
UNDERGROUND PUMP ROOM W/CONC. SLAB COVER.
UTILITY TUNNEL
DOCK
UNDERGROUND PIT (COAL BUNKER) W/CONC. SLAB COVER
GRASS
BLDG. No. 3
2 BOILERS
DOCK
BLDG. No.13
DOCK
ASPHALT SIDEWALK
+ 788.5
ABANDONED 1,000 GALLON UNDERGROUND DIESEL FUEL OIL TANK
TUNNEL
2-23,500 GALLON (10' x 40') UNDERGROUND STORAGE TANKS W/5' EARTH COVER.
BOILER
TANK ACCESS MANHOLES
BLDG. No. 7
150,000 GALLON UNDERGROUND FUEL OIL TANK; CONCRETE CONSTRUCTION W/SHALLOW EARTH COVER (DO NOT APPLY CONCENTRATED LOADS OR LOADS OVER 200 lbs. OVER TANK)
ASPHALT
+ 788.2
2-1,000 GALLON GASOLINE TANKS – ABANDONED AND FILLED WITH SAND.
PROPOSED OIL TANK
BUILDING No. 9
1-560 GALLON GASOLINE TANK – ABANDONED AND FILLED WITH SAND.